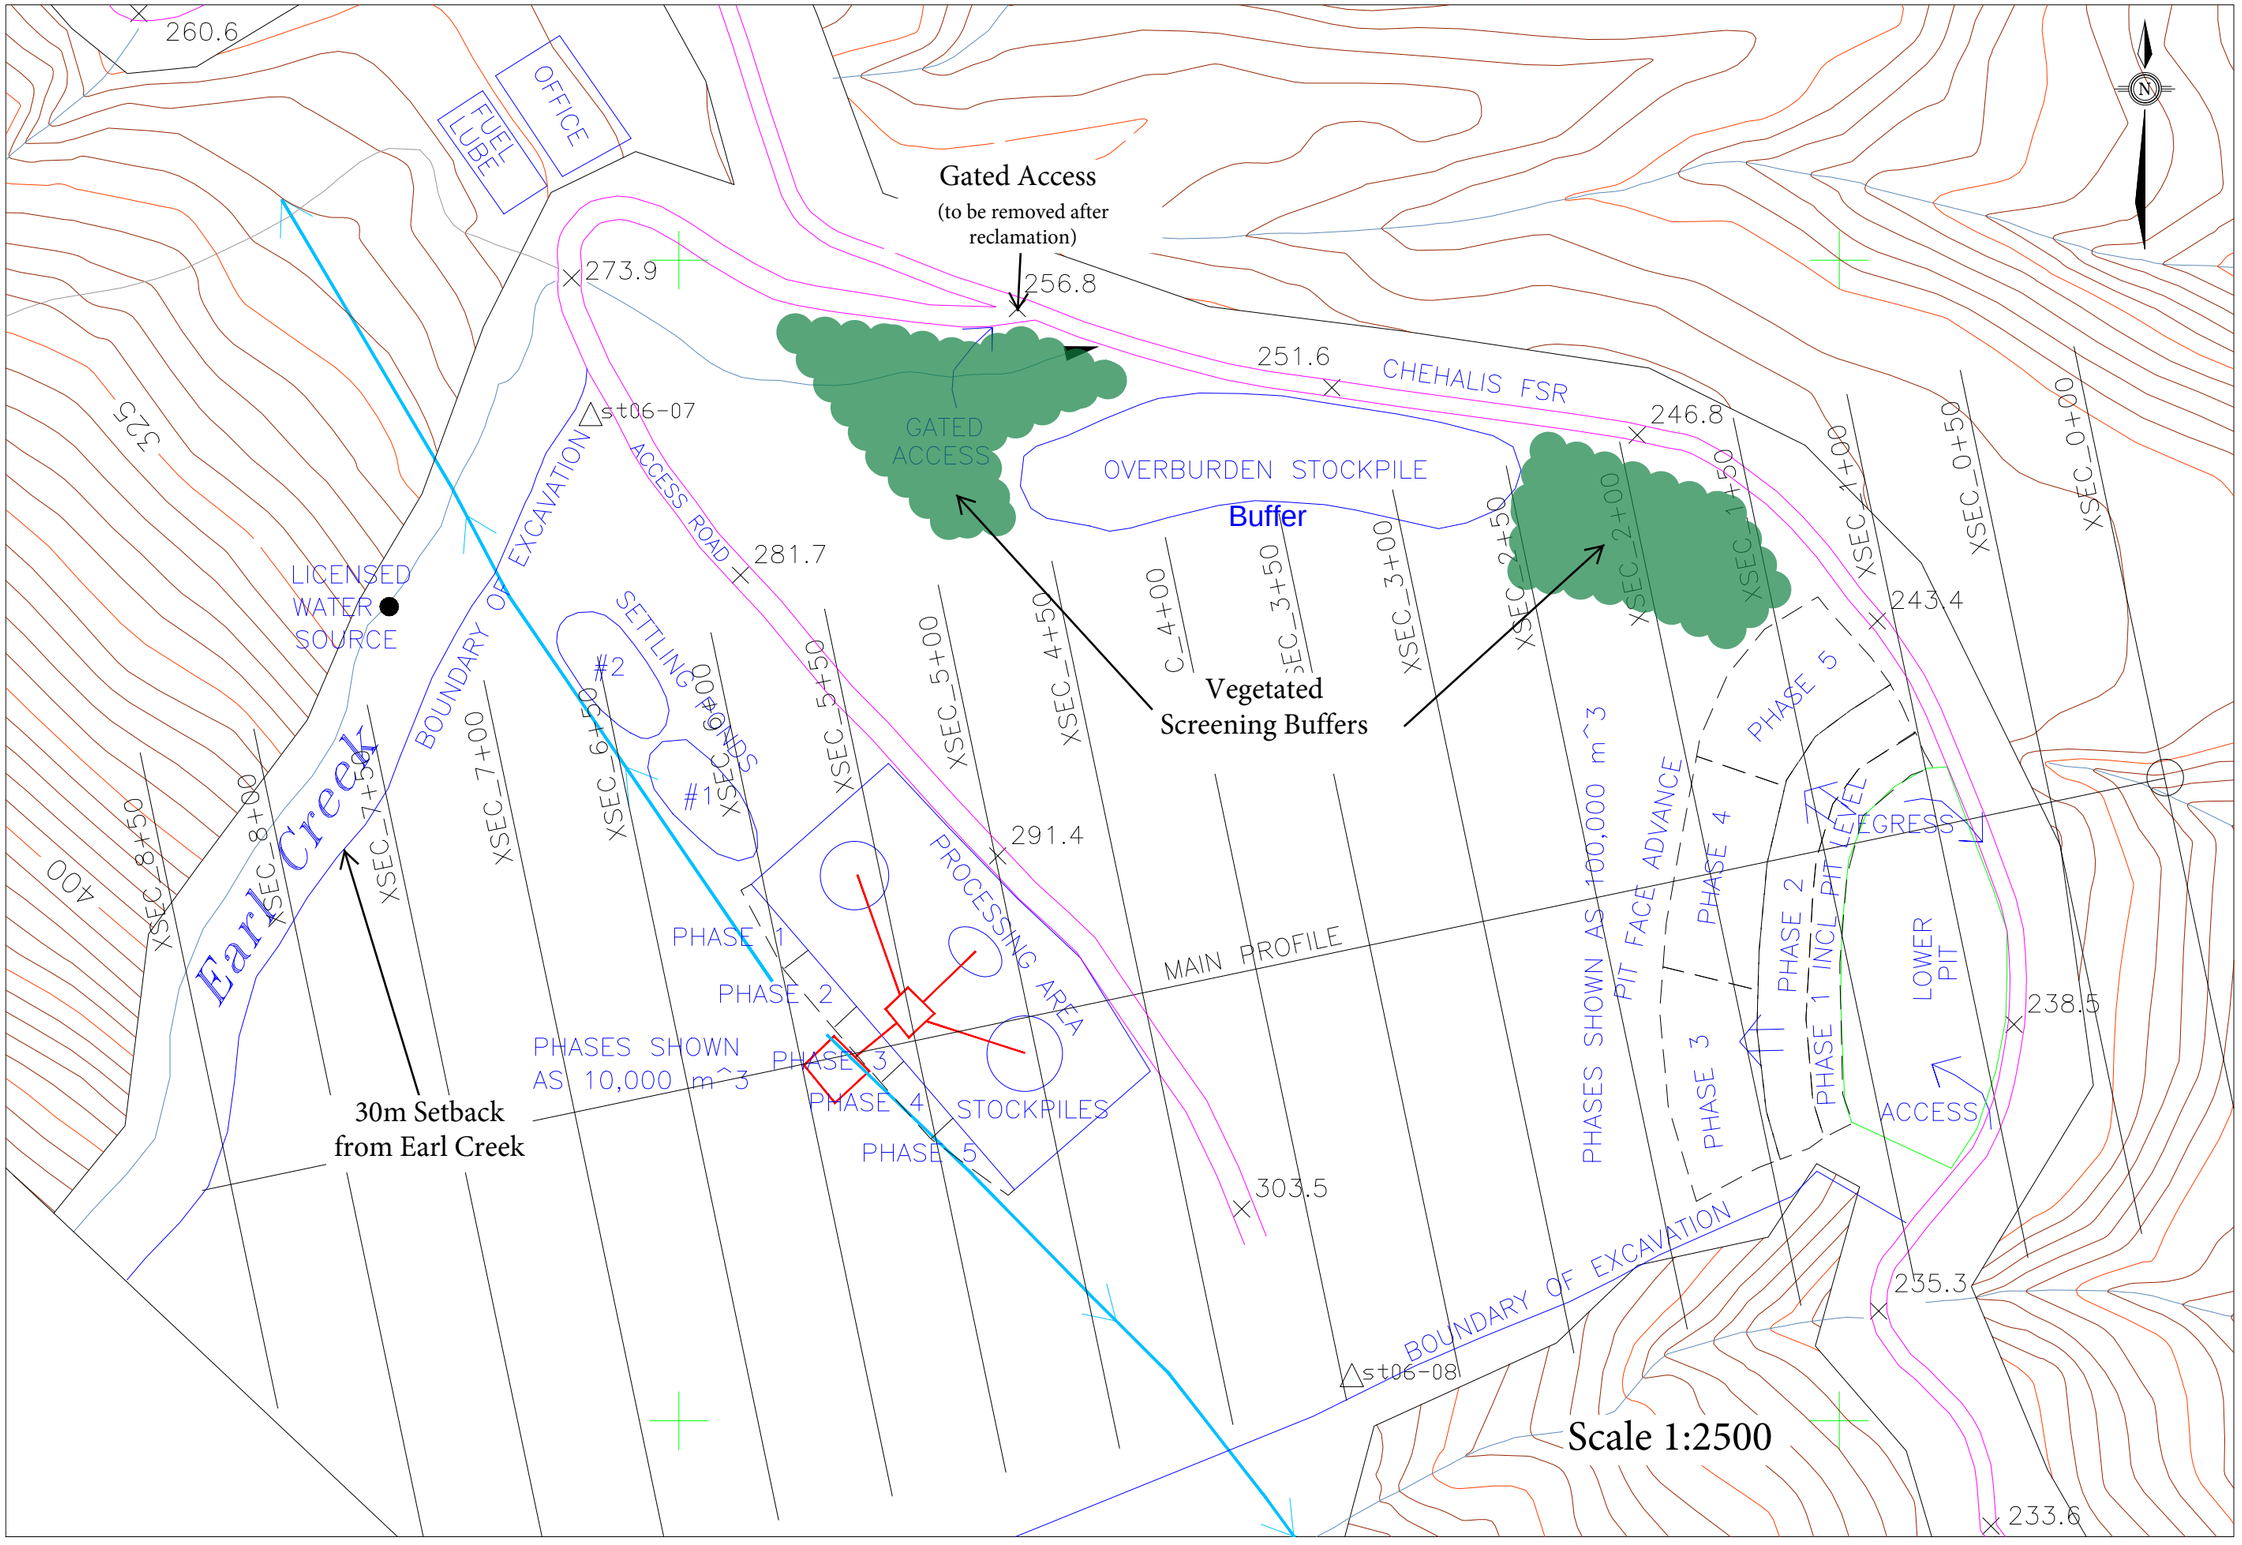
Gated Access
(to be removed after reclamation)
Vegetated Screening Buffers
30m Setback from Earl Creek
Buffer
Scale 1:2500
260.6
FUEL LUBE
OFFICE
273.9
256.8
251.6
CHEHALIS FSR
246.8
243.4
238.5
235.3
233.6
303.5
291.4
281.7
325
400
st06-07
st06-08
GATED ACCESS
OVERBURDEN STOCKPILE
ACCESS ROAD
LICENSED WATER SOURCE
BOUNDARY OF EXCAVATION
SETTLING PONDS
#1
#2
Earl Creek
XSEC_0+00
XSEC_0+50
XSEC_1+00
XSEC_1+50
XSEC_2+00
XSEC_2+50
XSEC_3+00
XSEC_3+50
XSEC_4+00
XSEC_4+50
XSEC_5+00
XSEC_5+50
XSEC_6+00
XSEC_6+50
XSEC_7+00
XSEC_7+50
XSEC_8+00
XSEC_8+50
PROCESSING AREA
PHASE 1
PHASE 2
PHASE 3
PHASE 4
PHASE 5
PHASES SHOWN AS 10,000 m^3
PHASES SHOWN AS 100,000 m^3
MAIN PROFILE
STOCKPILES
PIT FACE ADVANCE
PHASE 1 INCL PIT LEVEL EGRESS
LOWER PIT
ACCESS
BOUNDARY OF EXCAVATION